

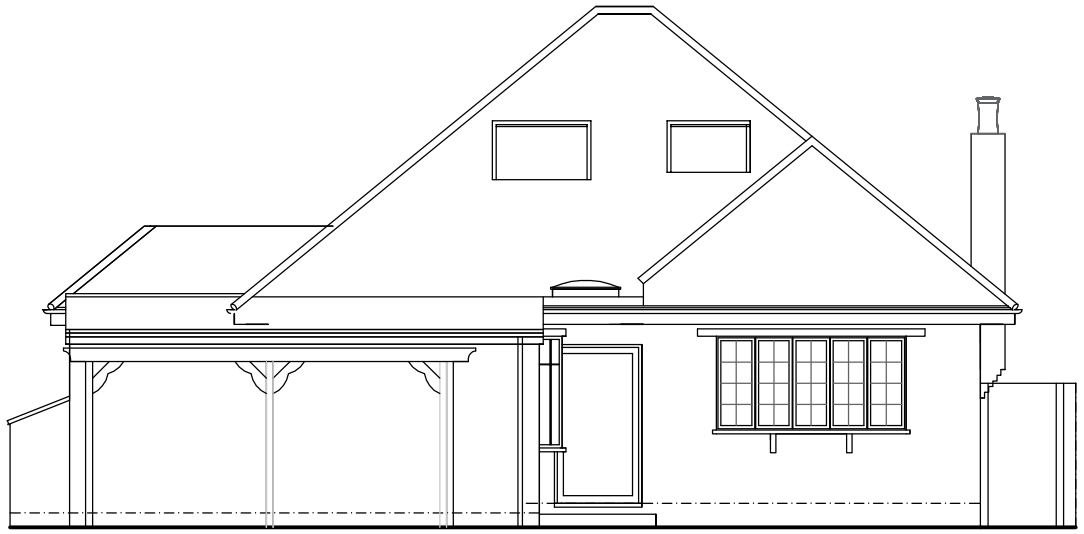



front elevation

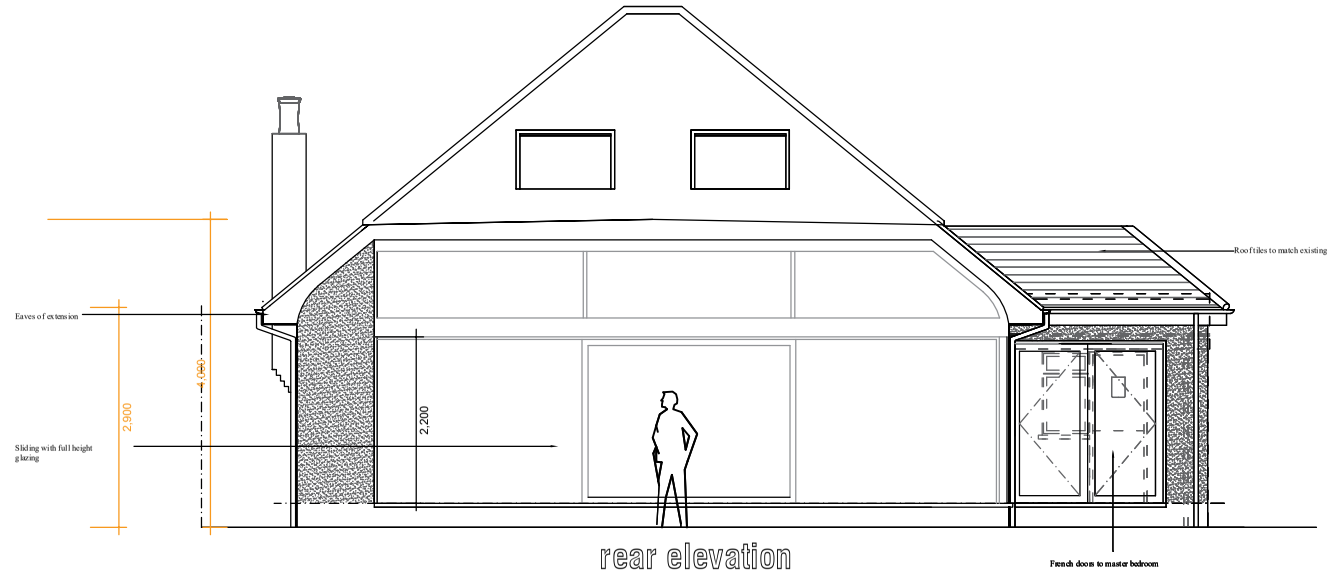

rear elevation

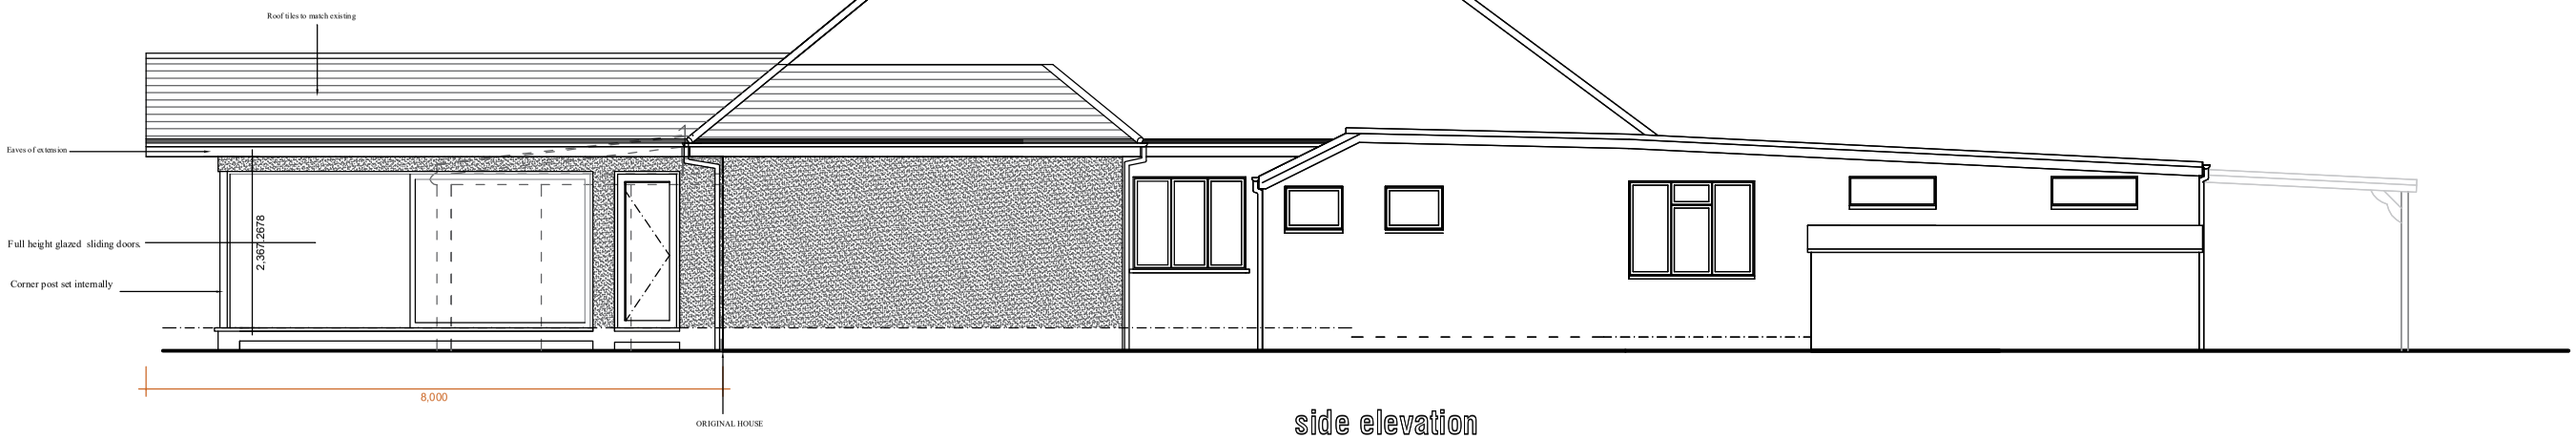

side elevation

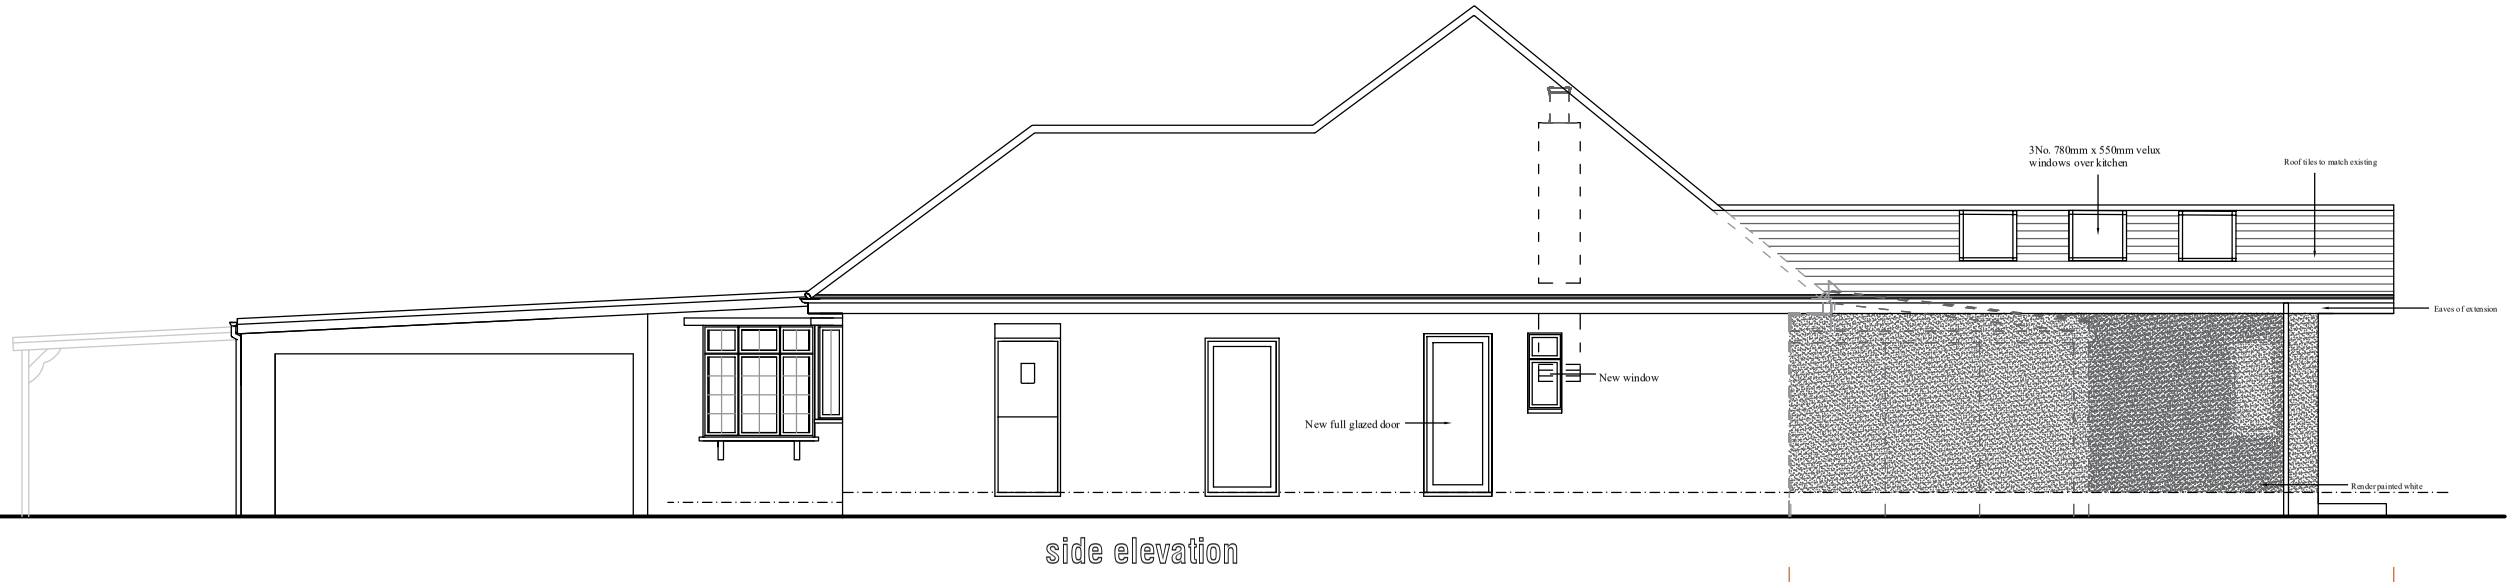

side elevation

Scale 1:100@ A3 & 1:50@A1

0 1 2 3 4 5 6 7 8

project

Arkely, Barnet EN5

title PROPOSED SINGLE STOREY REAR EXTENSION.

date April 2022

scale **1:100 @ A3 & 1:50 @A1**

STEVEN GRAY DESIGNS LTD
ARCHITECTURAL & SURVEYING SERVICES
36 Lakeside Crescent, Barnet EN4 8QJ
Tel: 020 3371 0629 Email: steve@gray-designs.co.uk
Web: www.gray-designs.co.uk

drawing number

3086/4 B

©COPYRIGHT