

Subject to building control approval

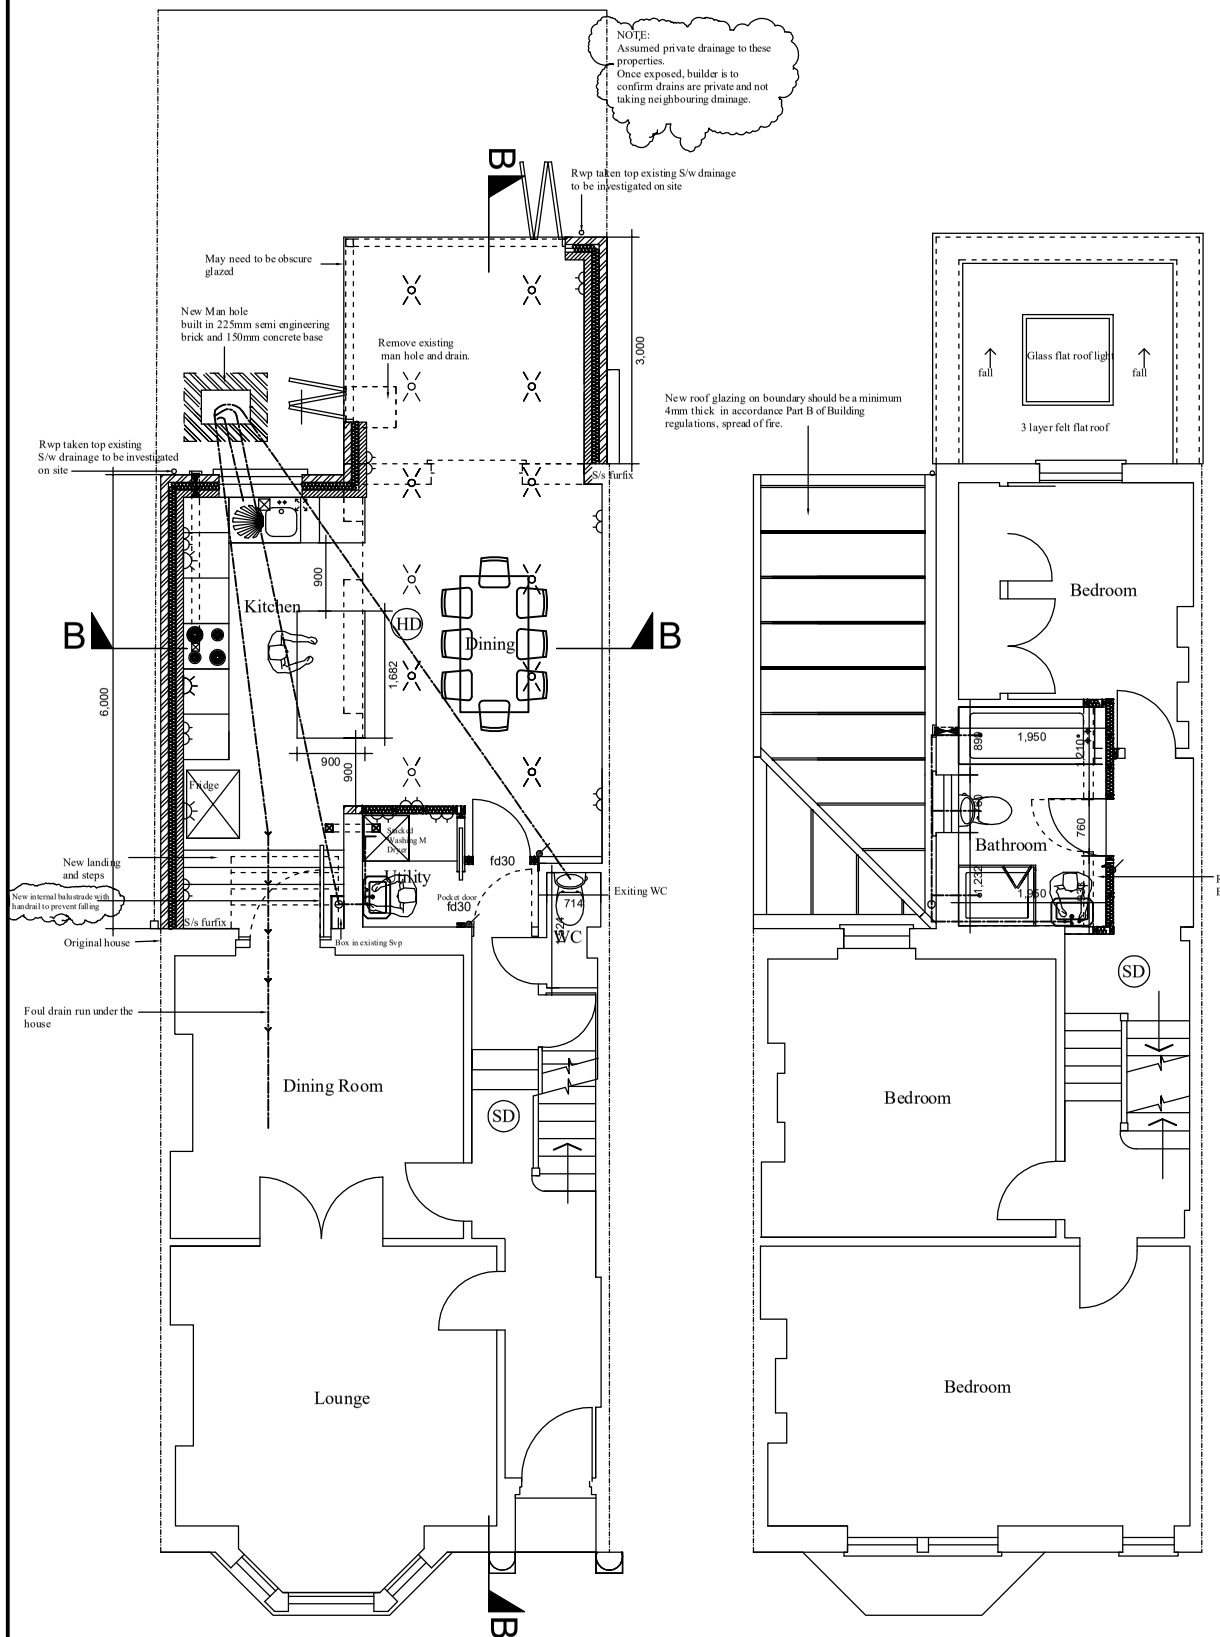


ground floor plan


first floor plan

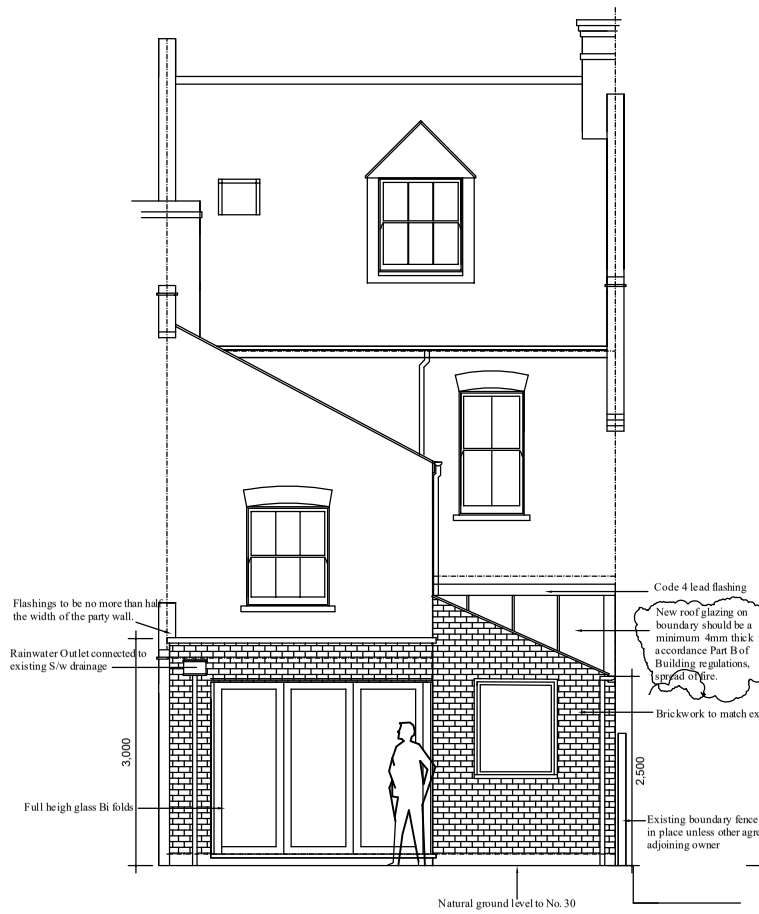

rear elevation

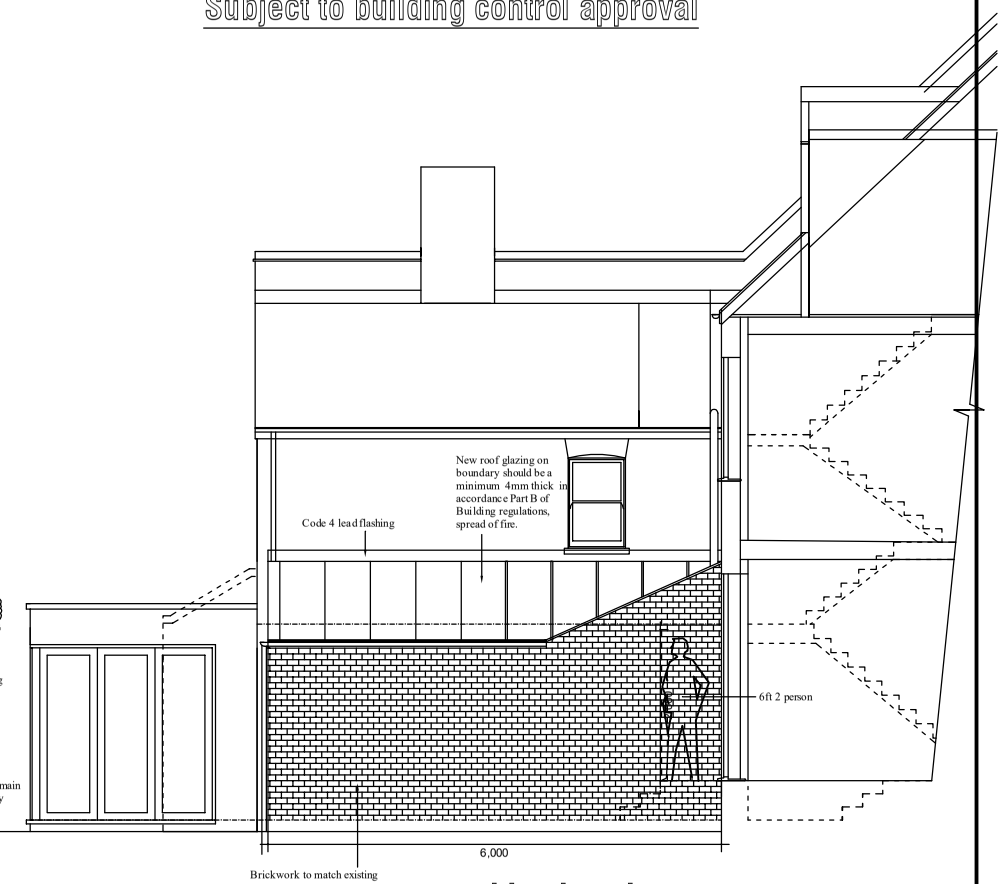

part side elevation

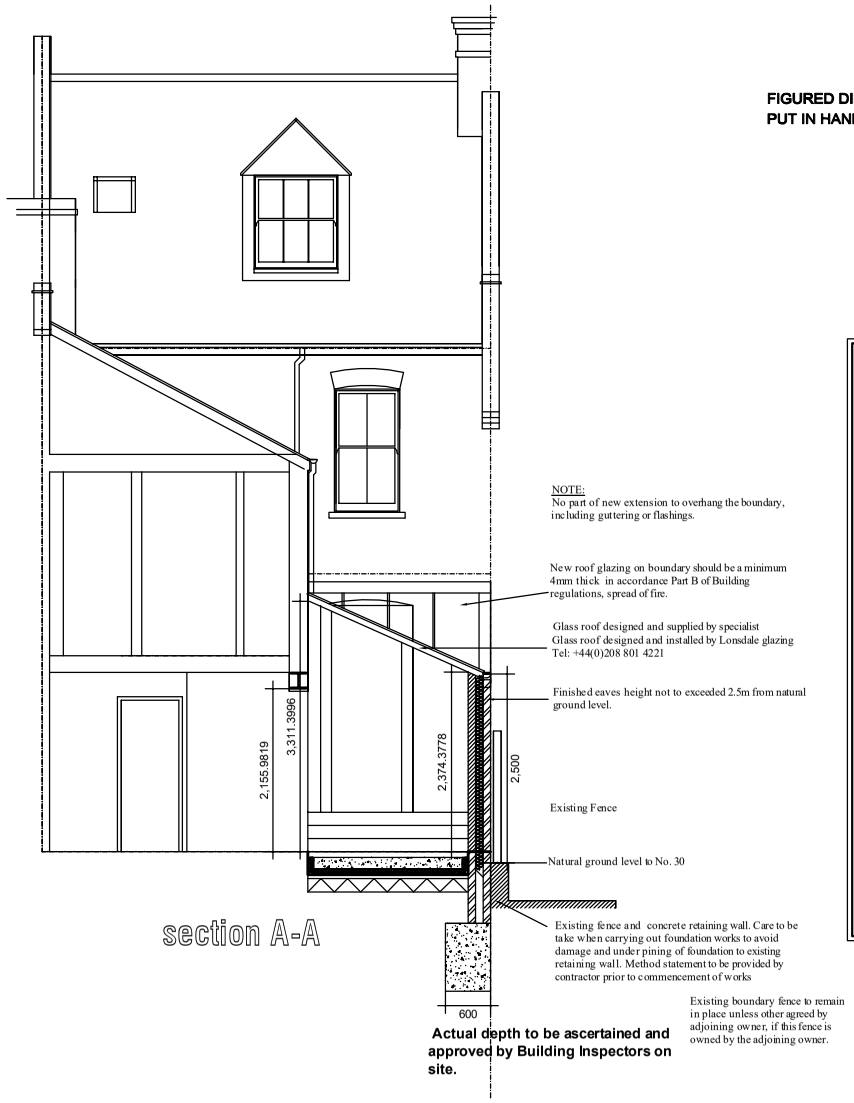

section A-A

Actual depth to be ascertained and approved by Building Inspectors on site.

KEY

- Cat 6 Network point
- USB Wall Socket
- Double switched socket outlet
- 5 Amp socket
- Fixed Spur
- Shaver socket
- Single switched socket
- Switch
- Two way light switch--Bedroom /Ensuite Zones
- Radiators
- wall lights
- Recess downlights
- Feature lighting
- Gas point
- TV point
- Towel rail
- HD – Heat detector
- SD – Smoke detector
- EL – Emergency Lighting
- Extract fan (section/plan)

FIGURED DIMENSIONS ARE TO BE TAKEN IN PREFERENCE TO SCALED DIMENSIONS. NO WORK IS TO BE PUT IN HAND UNTIL SITE DIMENSIONS HAVE BEEN CHECKED AND ANY DISCREPANCIES REPORTED TO US.

REVISIONS	
E	Amended 16.07.2017 as requested by Building Control.

Do not scale, all dimensions to be checked on site by contractor priorto commencement of works.

Drawing to be read in conjunction with specification and schedule of works / construction notes.

project

PROPOSED 6M REAR EXTENSION

title

Finchley Central, London N3 1EB

date **December 2016**

scale **1:100 @A3 & 1:50@A1**

STEVEN GRAY
ARCHITECTURAL DESIGN SERVICES
36 Lakeside Crescent, Barnet EN4 8QJ
Tel: 020 3371 0629 Email: steve@gray-designs.co.uk

drawing number

1026/ 3E

©COPYRIGHT

Scale 1:100@A3 & 1:50@A1