




front elevation

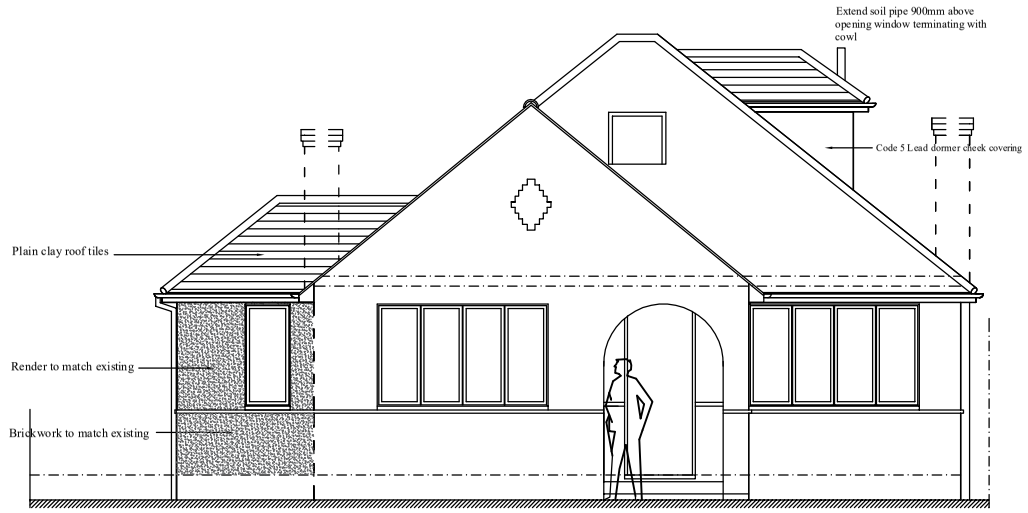

rear elevation

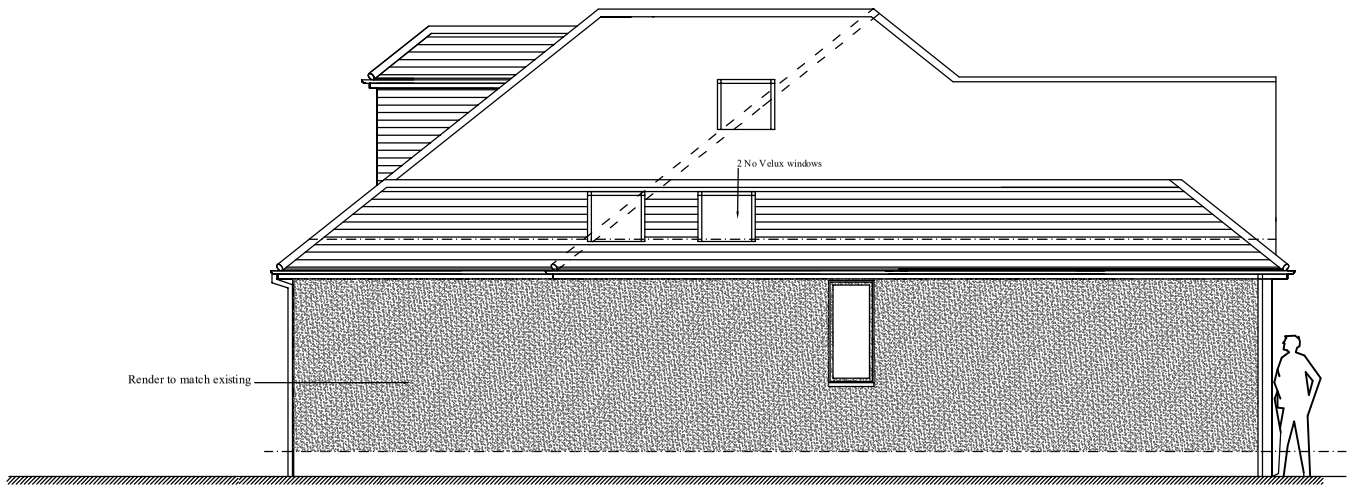


side elevation

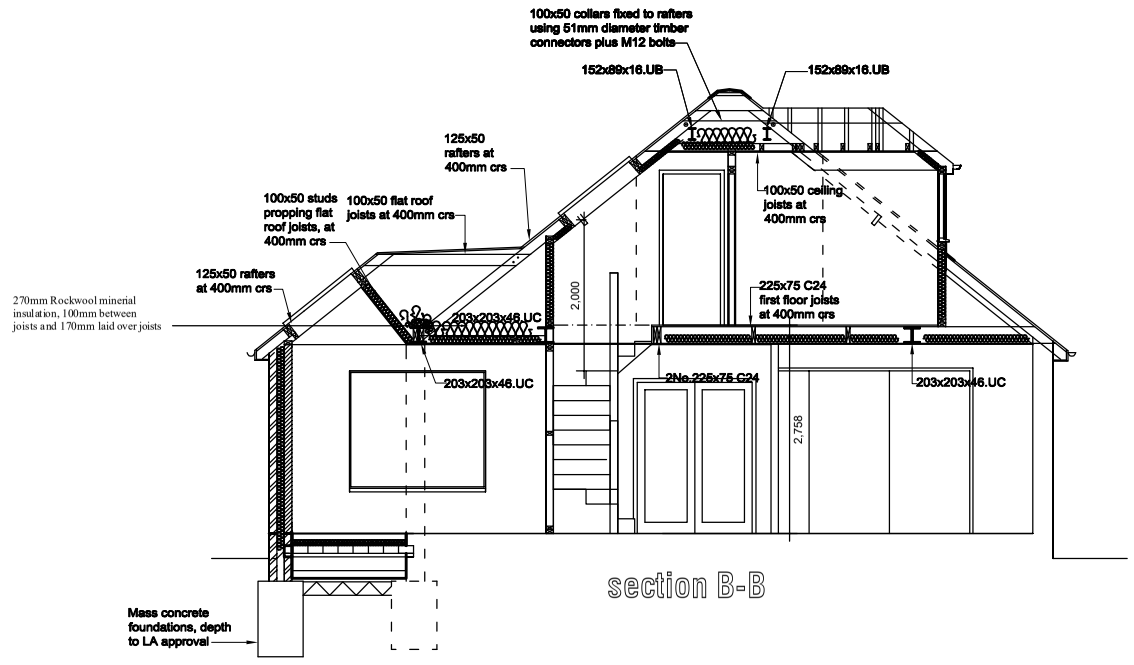


section B-B

NOTE:
Actual depth to be ascertained and approved by Building Inspectors on site.

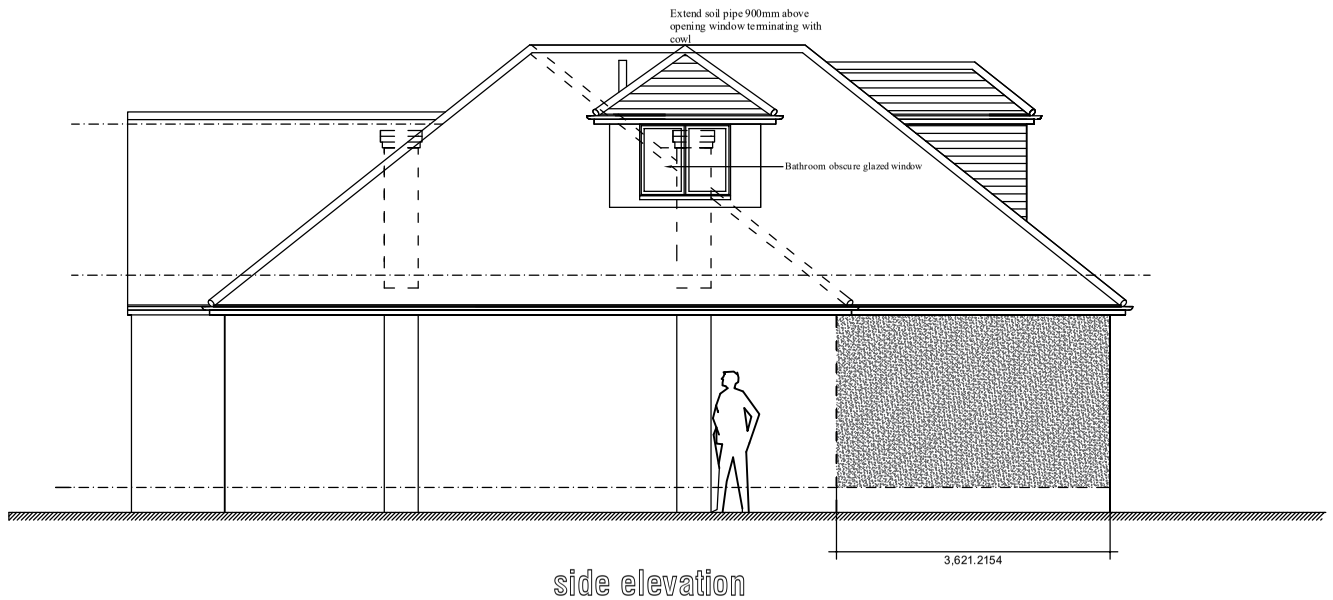

side elevation

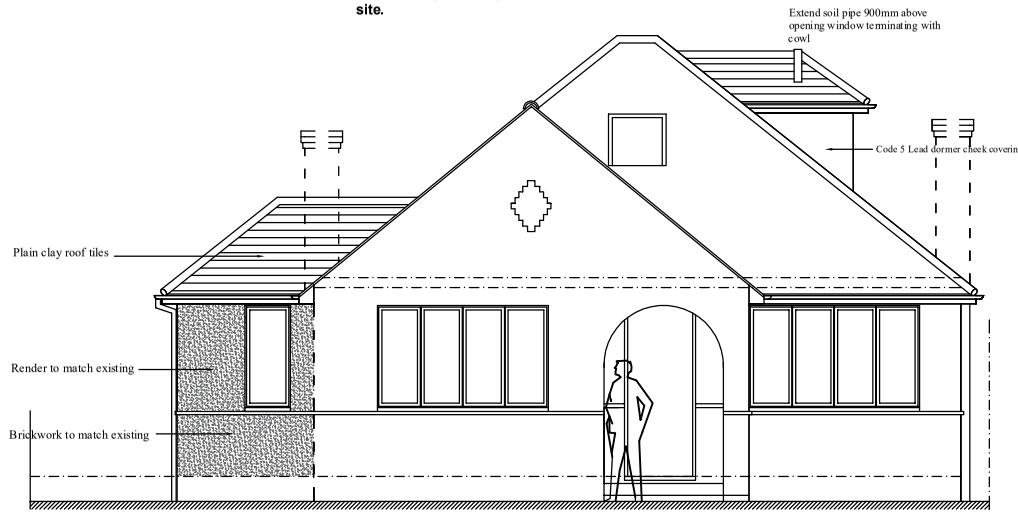

front elevation

Scale 1:100 0 1 2 3 4 5 6 7 8

N

project

North Mymms, AL9 7TY

title

Proposed side and rear extensions and roof extension comprising of loft conversion and internal alterations.

date **February 2015**

scale **1:100@A3 & 1:50 @ A1**

STEVEN GRAY
ARCHITECTURAL DESIGN SERVICES
36 Lakeside Crescent, Barnet EN4 8QJ
Tel: 020 3371 0629 Email: steve@gray-designs.co.uk

drawing number

185/3C

©COPYRIGHT