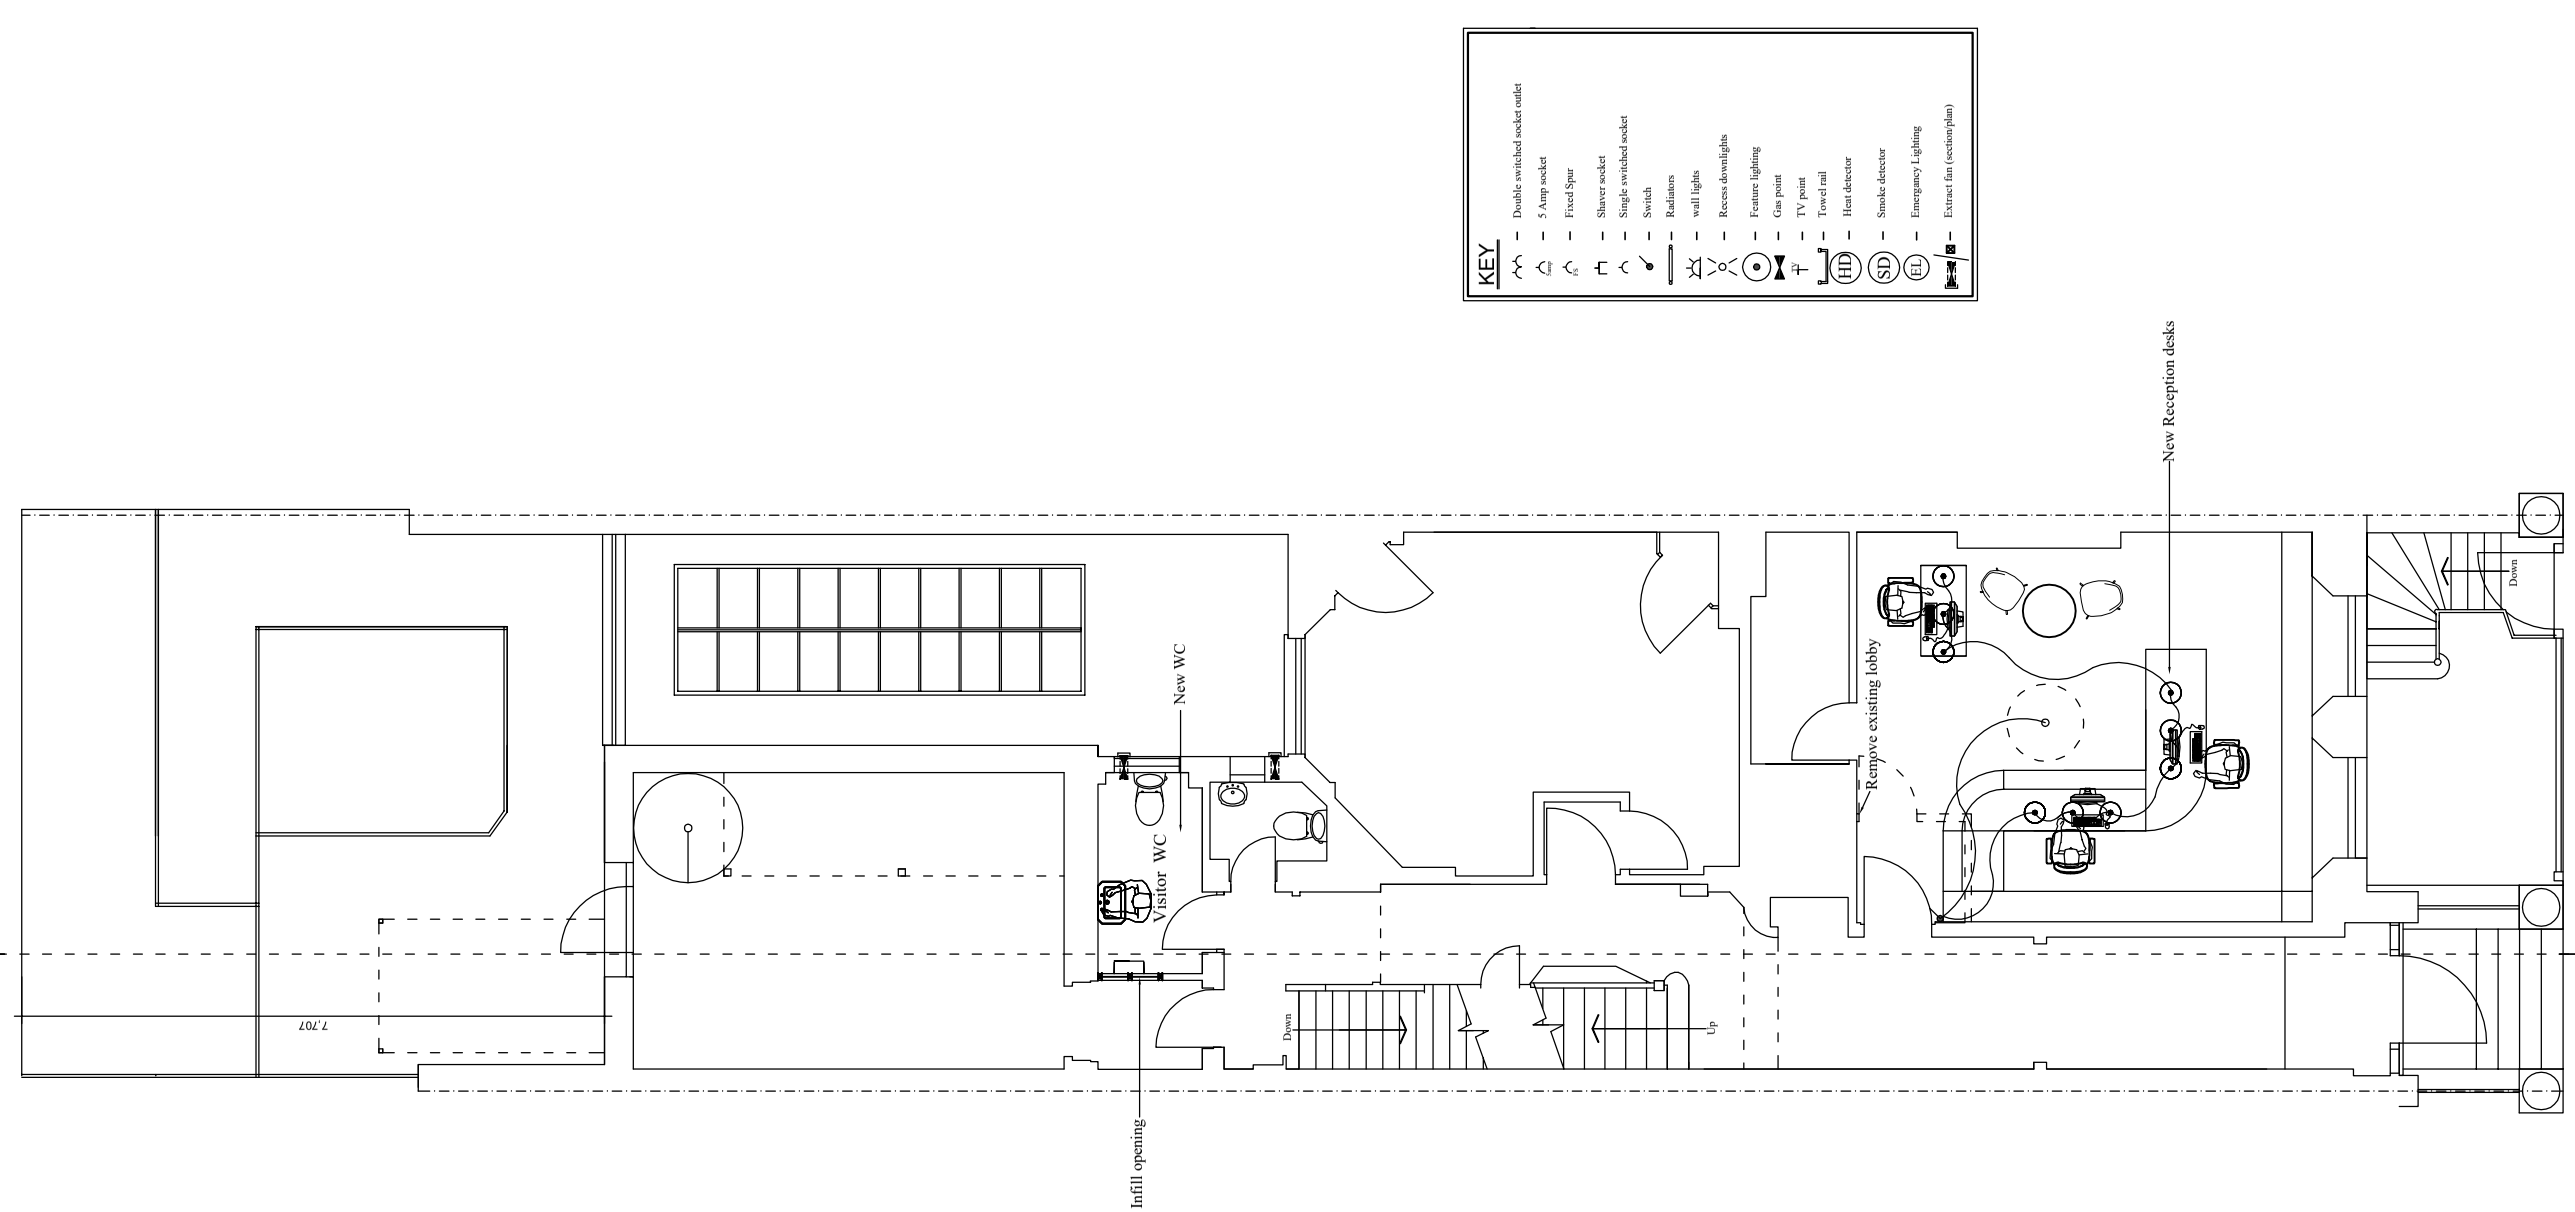


ground floor plan

project

Queens Gate, London SW7

title **Proposed internal alterations and refurbishment of property and fenestration.**

date	scale
May 2016	**1:100@A3**

STEVEN GRAY
ARCHITECTURAL DESIGN SERVICES

36 Lakeside Crescent, Barnet EN4 8QJ
Tel: 020 3371 0629 Email: steve@gray-designs.co.uk

drawing number

995/ 6

©COPYRIGHT