


DO NOT SCALE :FIGURED DIMENSIONS ARE TO BE TAKEN IN PREFERENCE TO SCALED DIMENSIONS. NO WORK IS TO BE PUT IN HAND UNTIL SITE DIMENSIONS HAVE BEEN CHECKED AND ANY DISCREPANCIES REPORTED TO US.

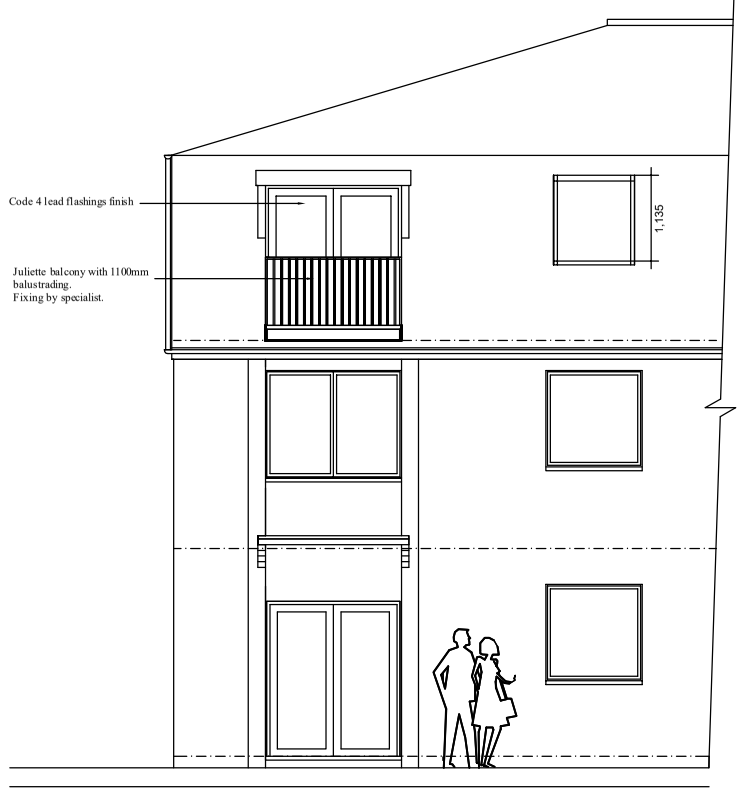


proposed rear elevation

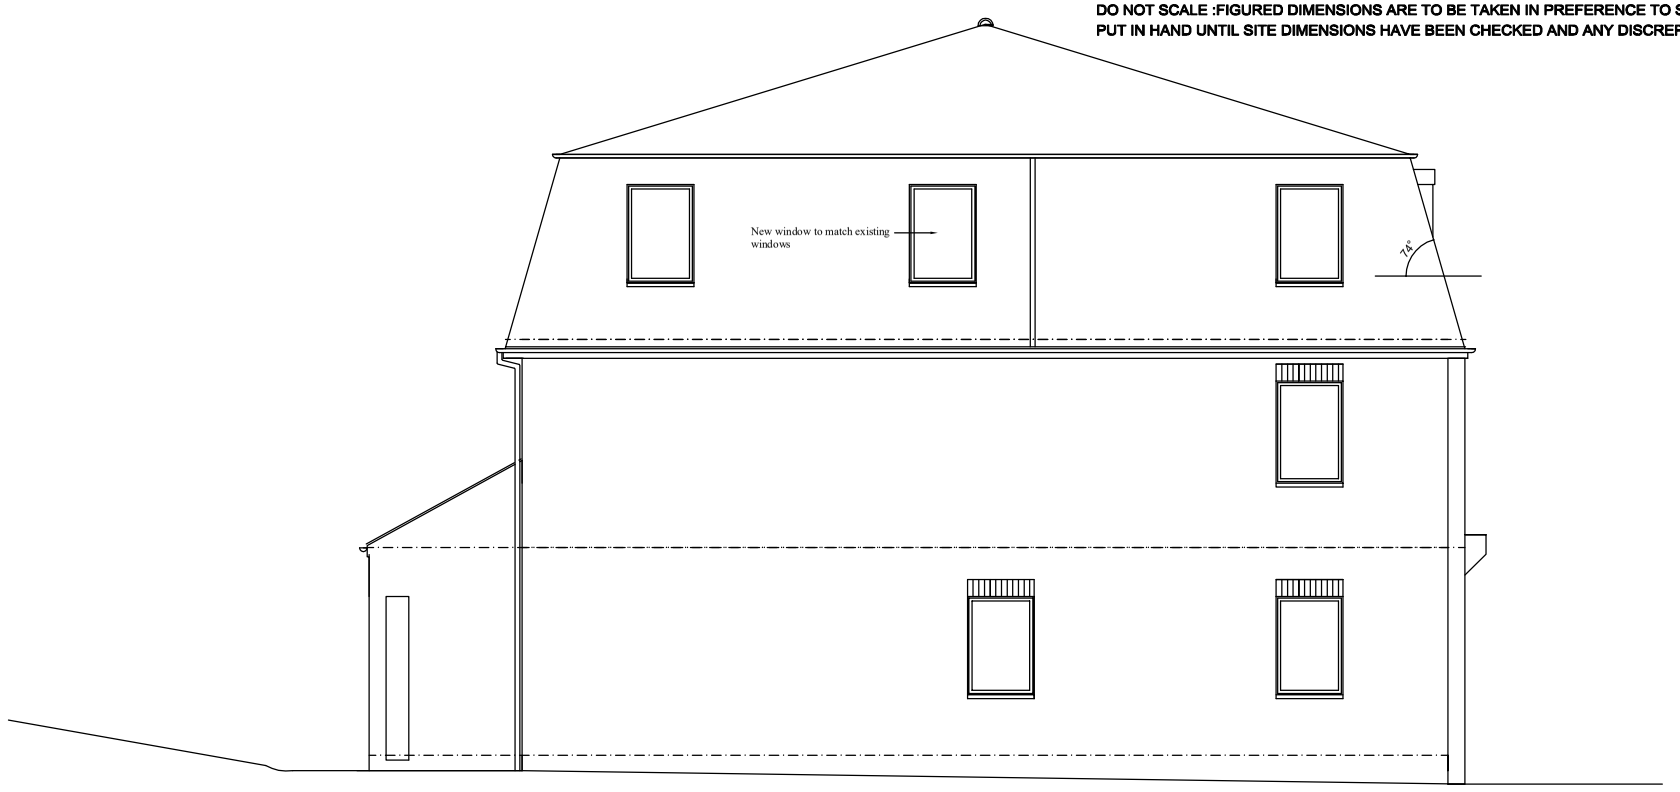

proposed side elevation

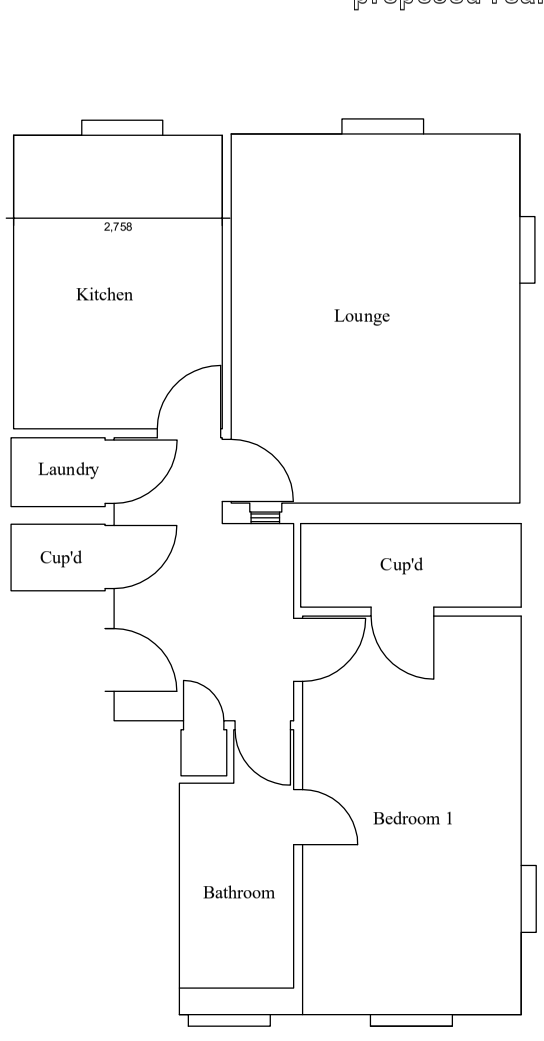

second floor plan
existing

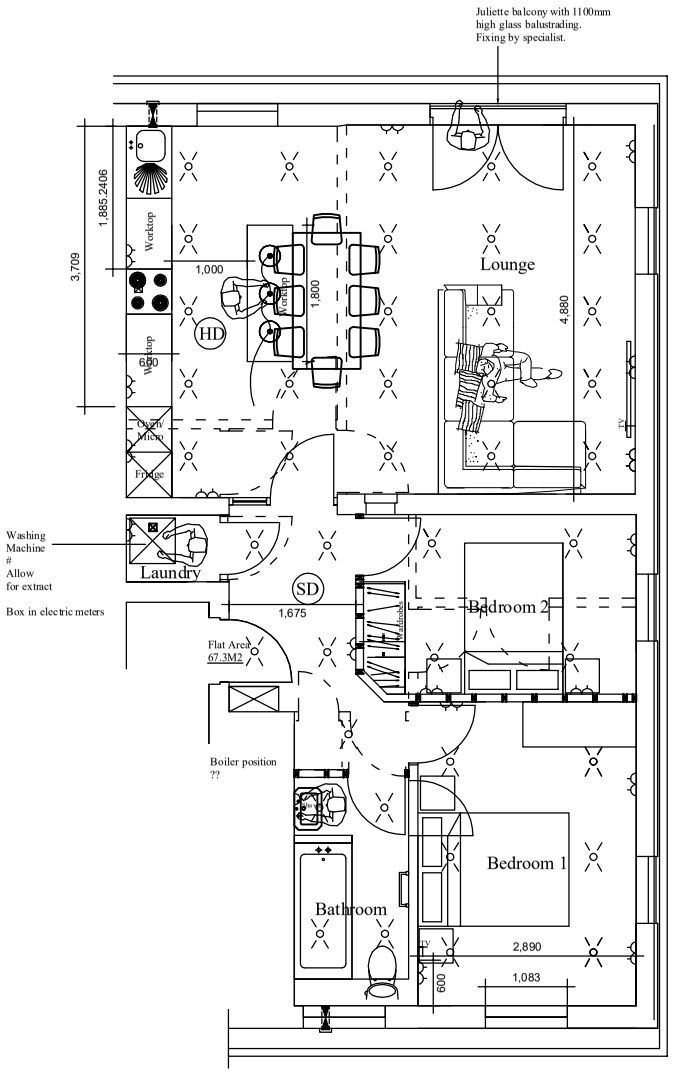

proposed second floor plan

KEY

- Double switched socket outlet
- 5 Amp socket
- Fixed Spur
- Shaver socket
- Single switched socket
- Switch
- Radiators
- wall lights
- Recess downlights
- Feature lighting
- Gas point
- TV point
- Towel rail
- HD – Heat detector
- SD – Smoke detector
- EL – Emergency Lighting
- Extract fan (section/plan)



existing rear elevation

Scale 1:100@ A3 & 1:50@A1

0 1 2 3 4 5 6 7 8

project

Brookside, Barnet EN4 8TS

title **Proposed redesign of upper floor apartment.**

date	scale
February 2018	**1:100@A3 & 1:50 @ A1**

STEVEN GRAY
ARCHITECTURAL DESIGN SERVICES

36 Lakeside Crescent, Barnet EN4 8QJ
Tel: 020 3371 0629 Email: steve@gray-designs.co.uk

drawing number

1253/2A

©COPYRIGHT